SITE PLAN

OFFICE BUILDING

03/02/23

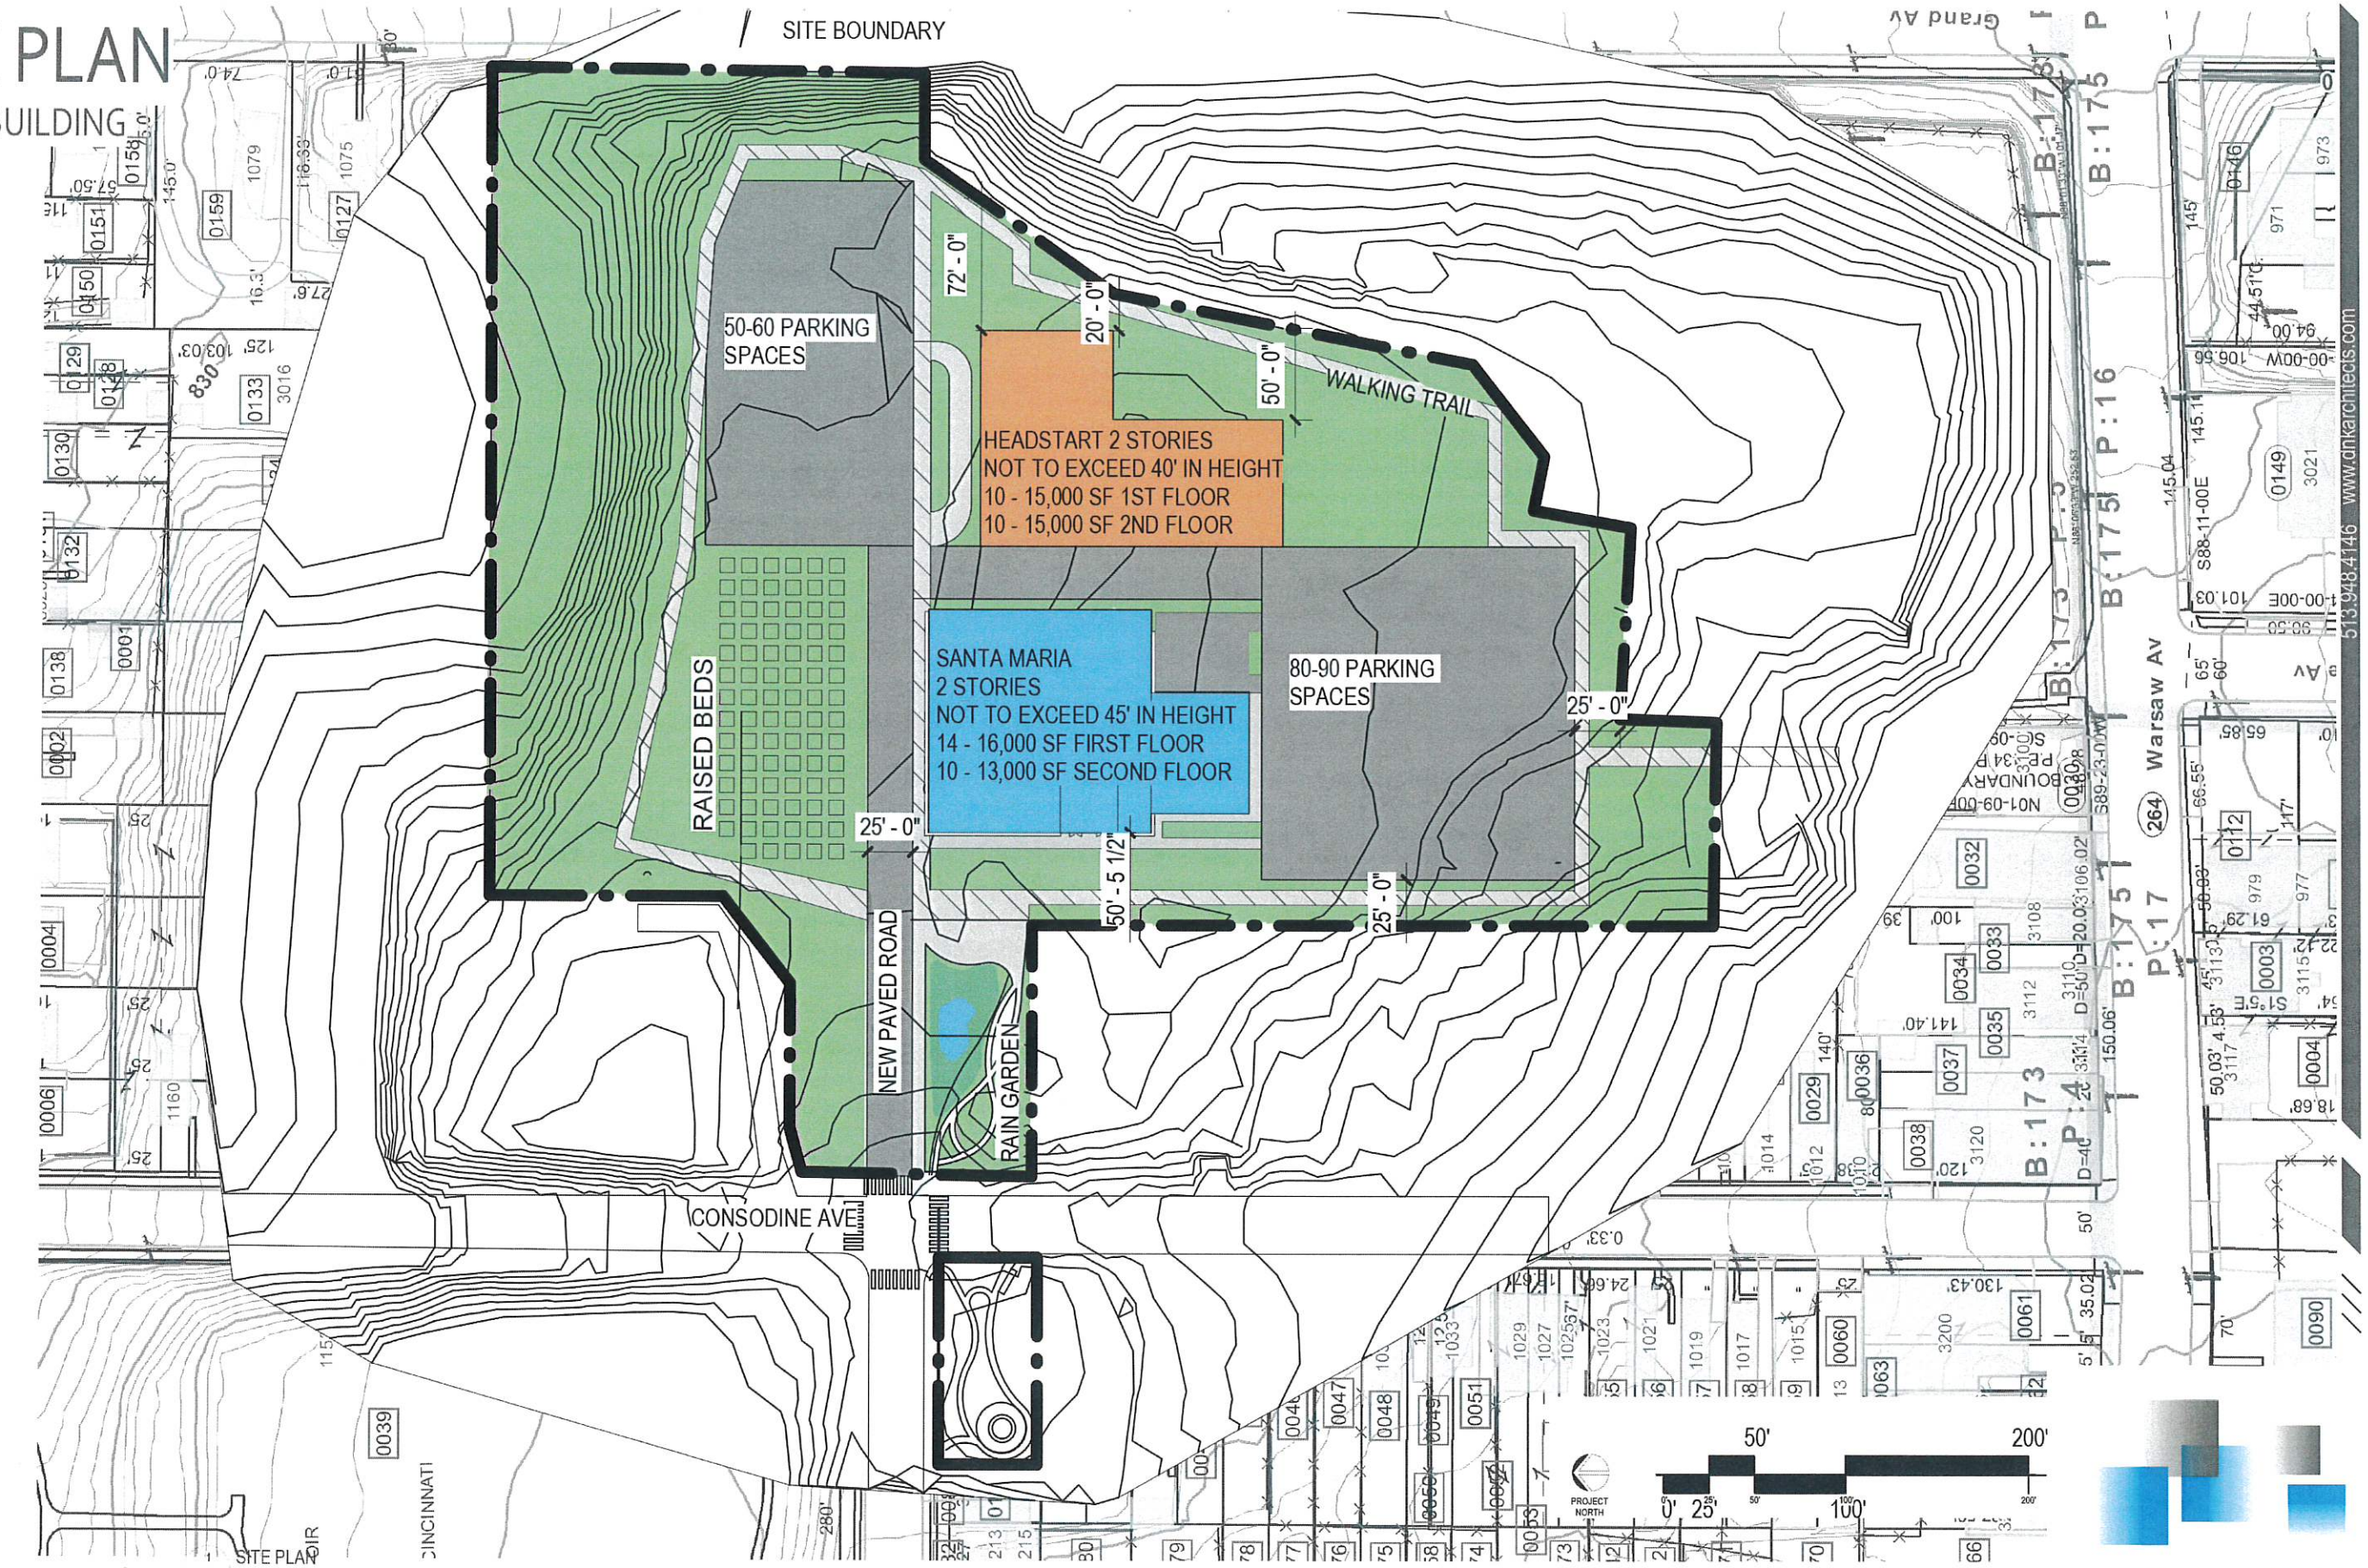

ARCHITECTURE INTERIOR DESIGN PLANNING LANDSCAPE ARCHITECTURE

DNK